DRAWING MADE IN THIS ANGLE PROJECTION

THIS DRAWING IS UNPUBLISHED. RELEASED FOR PUBLICATION PUB DATE . 1987 .
© COPYRIGHT 19YR BY AMP INCORPORATED, HARRISBURG,PA. ALL INTERNATIONAL RIGHTS RESERVED. AMP PRODUCTS MAY BE COVERED BY U.S. AND FOREIGN PATENTS AND/OR PATENTS PENDING

CAD/CADAM

LOC	DIST	P	F
AD	14		

REVISIONS

ZONE	LTR	DESCRIPTION	DATE	APPR
	F	REV PER 0G3C-0364-03	27OCT03	MM

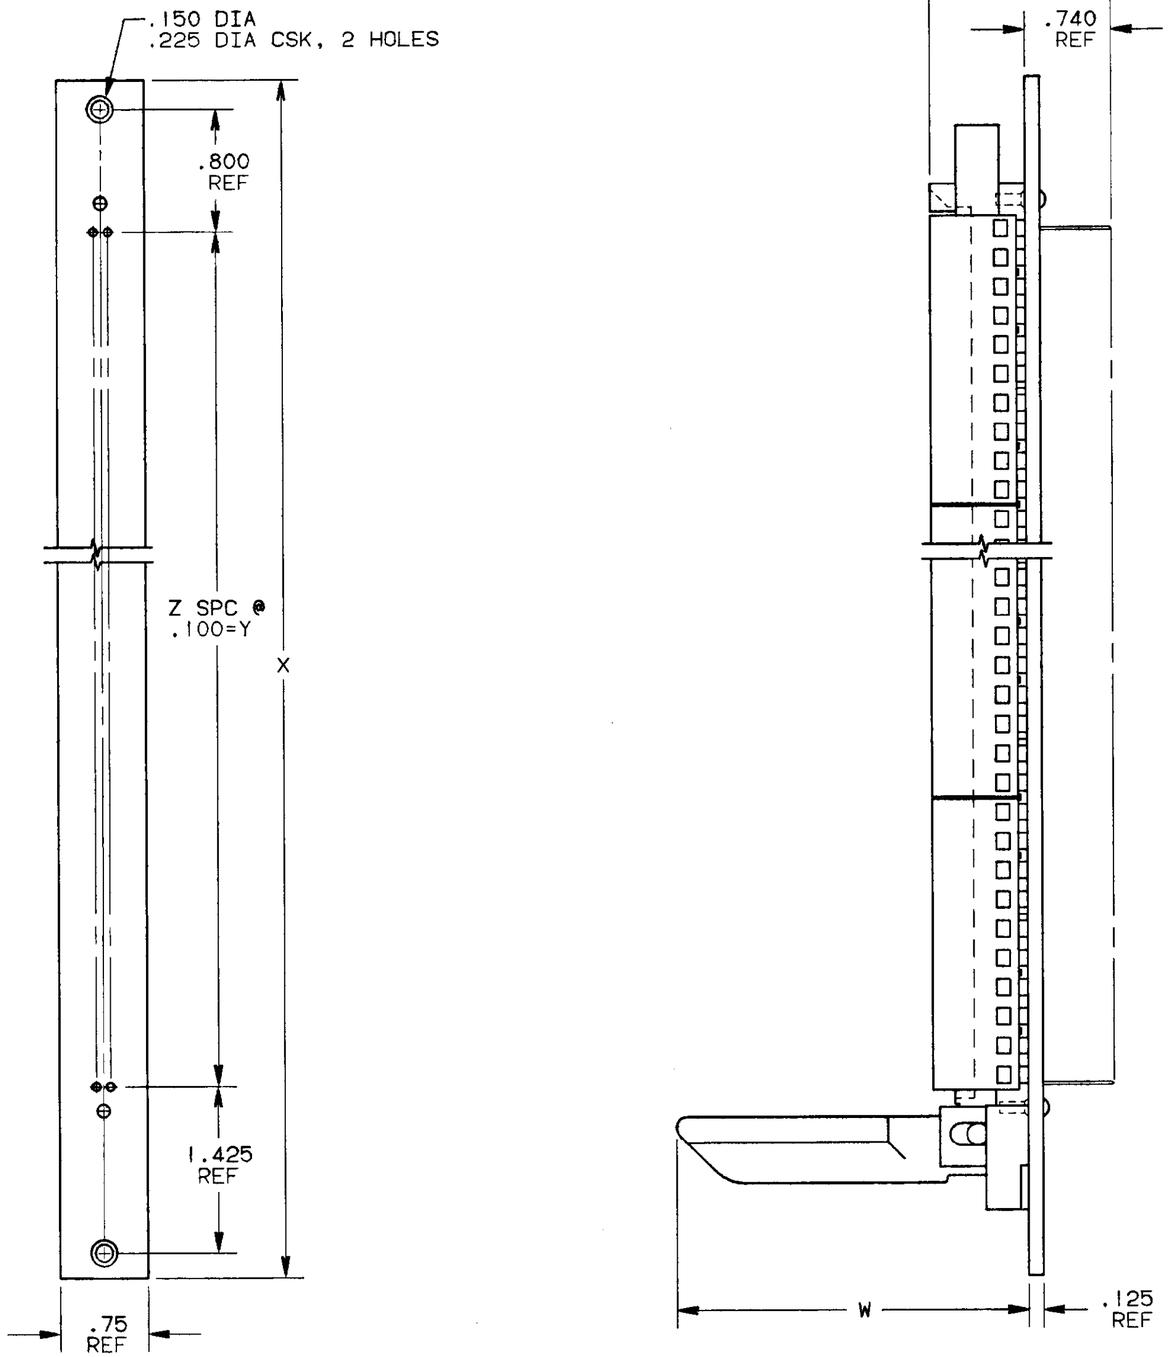

⚠1 MATERIAL:
BOARD- 94V-0 UNCLAD
HOUSING- VALOX 420 SEO OR J-1/20 FR
CONTACT- COPPER ALLOY 725

⚠2 FINISH:
CONTACT- GOLD PLATE PER MIL-G-45204
CONTACT AREA- .000015 MIN THICKNESS
POST- .000001 MIN THICKNESS
NICKEL PLATE PER QQ-N-290 ALL OVER
.000050 MIN THICKNESS

	W	X	Y	Z	POSN	PART NO
OBSOLETE	~~3.00~~	~~20.125~~	~~17.400~~	~~174~~	~~175~~	~~3-645147-0~~
OBSOLETE	~~3.00~~	~~18.625~~	~~15.900~~	~~159~~	~~160~~	~~2-645147-7~~
OBSOLETE	~~3.00~~	~~17.125~~	~~14.400~~	~~144~~	~~145~~	~~2-645147-4~~
OBSOLETE	~~3.00~~	~~16.625~~	~~13.900~~	~~139~~	~~140~~	~~2-645147-3~~
OBSOLETE	~~3.00~~	~~15.625~~	~~12.900~~	~~129~~	~~130~~	~~2-645147-1~~
OBSOLETE	~~3.00~~	~~15.125~~	~~12.400~~	~~124~~	~~125~~	~~2-645147-0~~
	3.00	14.625	11.900	119	120	1-645147-9
	3.00	13.625	10.900	109	110	1-645147-7
	3.00	12.625	9.900	99	100	1-645147-5
OBSOLETE	~~3.00~~	~~12.125~~	~~9.400~~	~~94~~	~~95~~	~~1-645147-4~~
OBSOLETE	~~3.00~~	~~11.625~~	~~8.900~~	~~89~~	~~90~~	~~1-645147-3~~
OBSOLETE	~~3.00~~	~~11.125~~	~~8.400~~	~~84~~	~~85~~	~~1-645147-2~~
OBSOLETE	~~3.00~~	~~10.625~~	~~7.900~~	~~79~~	~~80~~	~~1-645147-1~~
OBSOLETE	~~3.00~~	~~10.125~~	~~7.400~~	~~74~~	~~75~~	~~1-645147-0~~
OBSOLETE	~~3.00~~	~~9.625~~	~~6.900~~	~~69~~	~~70~~	~~645147-9~~
OBSOLETE	~~3.00~~	~~9.125~~	~~6.400~~	~~64~~	~~65~~	~~645147-8~~
OBSOLETE	~~2.00~~	~~7.625~~	~~4.900~~	~~49~~	~~50~~	~~645147-5~~
OBSOLETE	~~2.00~~	~~7.125~~	~~4.400~~	~~44~~	~~45~~	~~645147-4~~
OBSOLETE	~~2.00~~	~~6.625~~	~~3.900~~	~~39~~	~~40~~	~~645147-3~~
OBSOLETE	~~2.00~~	~~6.125~~	~~3.400~~	~~34~~	~~35~~	~~645147-2~~
OBSOLETE	~~2.00~~	~~5.625~~	~~2.900~~	~~29~~	~~30~~	~~645147-1~~

645147

PART NO

UNLESS OTHERWISE SPECIFIED DIMENSIONS ARE IN INCHES
TOLERANCES ON:
2 PL DEC ± .02
3 PL DEC ± .005
ANGLES ± ——

MATERIAL ⚠1

FINISH ⚠2

DR	K.NOLT	5/26/89
CHK	D.GORENC	5/31/89
APPD	D.GORENC	5/31/89
APPD		
PRODUCT SPEC		
APPLICATION SPEC		
WEIGHT		

AMP | AMP INCORPORATED Harrisburg, Pa. 17105

NAME
ZIF PANEL ASSEMBLY 100¢ TOP ENTRY

SIZE	FSCM NO	DRAWING NO
C	00779	645147

SCALE 1:1 SHEET 1 OF 1

AMP 1471-7 REV 10-84

CUSTOMER DRAWING