DIT IS ONZE EIGENDOM EN MAG NOCH NAGEMAAKT, HERDRUKT, OVERGEMAAKT AAN DERDEN, NOCH VOOR FABRIKATIE GEBRUIKT WORDEN, ZONDER ONZE SCHRIFTELIJKE TOELATING. BIJ NIET GEBRUIK IS DE TERUGZENDING VERPLICHT.

THIS IS OUR EXCLUSIVE PROPERTY. IT IS NOT TO BE COPIED, REPRINTED OR DISCLOSED TO A THIRD PARTY, NOR USED FOR MANUFACTURING WITHOUT OUR WRITTEN CONSENT, AND HAS TO BE RETURNED TO US IN CASE OF NO USAGE

REV.	DATE	DESCRIPTION	BY	C'K'D'
A	14-09-01	CONVERSION REVISION 00	KN	

MILLIPACS 2

SEQUENCE OF LEVELS:

SEE DRAWING NUMBER
BS,C,201844,001

PLATING CODES:

SEE DRAWING NUMBER
BS,C,201844,002

CATALOG NR: HM2P07PME124--

TYPE OF MODULE: A (WIDE BODY)

TERMINATION LENGTH: M

REFERENCE DRAWING: BS,E,201632,001

LOADING PATTERN MATING SIDE

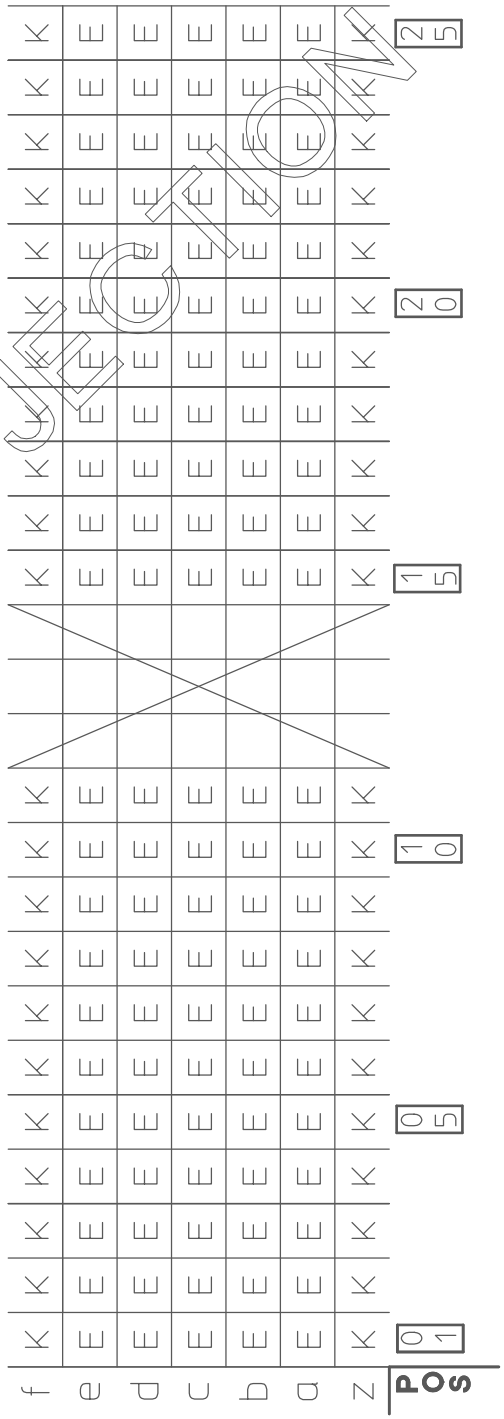

EUROPEAN PROJECTION

GEN. ST.	01	02	03	04	05	06	07	08	0D	50	60	70	80	90
INT. ST.	10 11 12 13 14 18 20 31 32 33 34 38 39 40 42 43 44 45 46 48 56 70 72 73 ~~75~~ 76 81 ~~82~~ 83 84 88													

1DEC ±0,2 1DEC
2DEC ±0,1 2DEC
ANGLES ±1° HOEKEN

WE RESERVE THE RIGHT TO CHANGE DIMENSIONS OR REQUIREMENTS WITHOUT PRIOR NOTICE.

ALL DIMENSIONS IN MM

ALLE AFMETINGEN IN MM

APPR.	DATE	SIGN.
DRAFT	05-09-94	W.Panis
CHECKED		
PROD. MGR.		
PR.ENG.MGR.		
PR.MGT.MGR.		

REFERENCES / REFERENTIES

MILLIPACS 2 LOADING PATTERN

CAT. No. HM2P07PME124--

FCI MECHELEN N.V.
A. SPINOYSTRAAT 8, 2800 MECHELEN

SCALE

BS,A ,201843,107 — DRAWING NR.

CUSTOMER DRAWING

A — REVISION

BS,A ,201843,107 A

PDM: Rev:A STATUS:Released