THIS DRAWING IS UNPUBLISHED. RELEASED FOR PUBLICATION ,1997
© COPYRIGHT 1997 BY AMP INCORPORATED.ALL RIGHTS RESERVED.

LOC J DIST

REVISIONS 変更

P	LTR	DESCRIPTION	ECN	DATE	DWN	APVD
	A	REVISED	FJ00-0875-98	16/JUN '98	KI	NM
	B	REVISED	FJD0-0114-03	25.APR '03	TS	SM
	C	REVISED	FJD0-0039-03	2JUN '03	TS	SM
	C1	REVISED	ECR-07-013273	11JUN 2007	TS	D.M

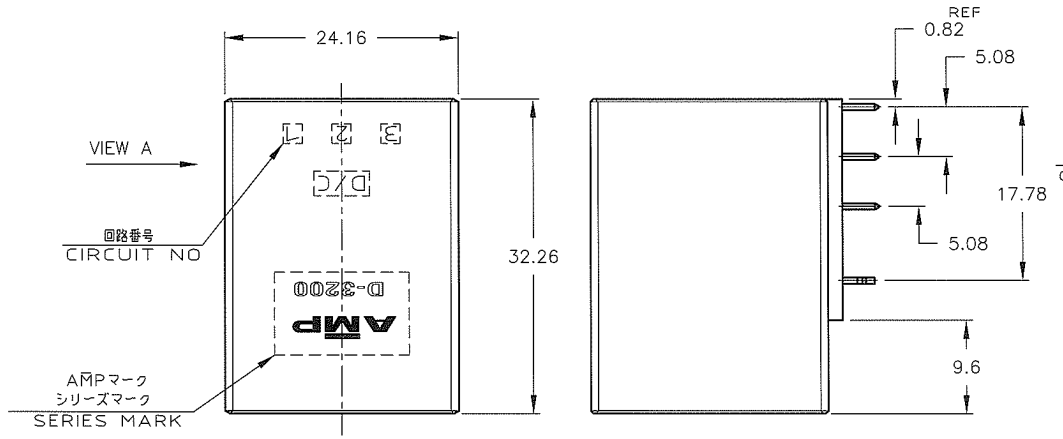

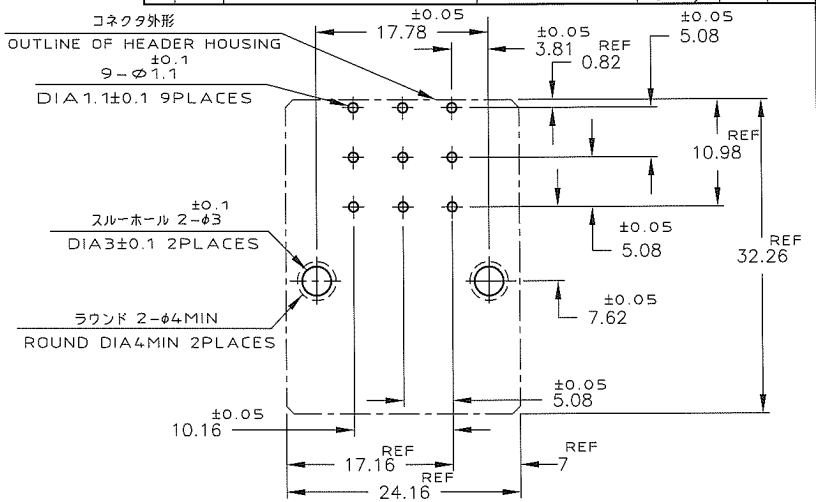

推奨基板取付け穴寸法
PC 基板厚：1.6±0.1
（非累積公差）
（コネクタ搭載面）

RECOMEND PC BOARD HOLE PATTERN
PC BOARD THICKNESS:1.6±0.1
(NOT ACCUMULATE TOLERANCE)
(CONNECTOR MOUNT SIDE)

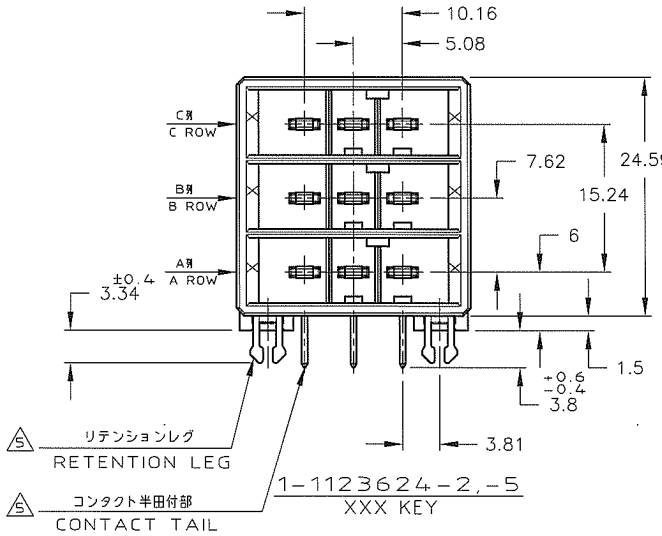

5	3	5-1123624-5	XYX
5	2	5-1123624-2	XYX
5	3	4-1123624-5	YYX
5	2	4-1123624-2	YYX
5	3	3-1123624-5	XXY
5	2	3-1123624-2	XXY
5	3	1-1123624-5	XXX
5	2	1-1123624-2	XXX
(FINISH)		製品番号 (PART NO.)	KEY

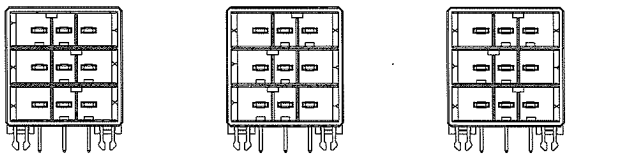

注記
1. 材料：ハウジング：ガラス入り熱可塑性
ポリエステル樹脂
コンタクト：銅合金
リテンションレグ：銅合金
2 めっき：コンタクト：全面Ni下地
接触部：0.38μm MIN金めっき
3 めっき：コンタクト：全面Ni下地
接触部：2.0 μm MINスズめっき
~~4 めっき：リテンションレグとコンタクト半田付部~~
~~：ニッケル下地の上に半田めっき~~
5 めっき：リテンションレグとコンタクト半田付部
：ニッケル下地の上にスズめっき

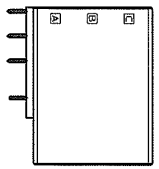
VIEW A
(SCALE:1:1)

NOTES
1. MATERIAL:HOUSING:GLASS FILED THERMO PLASTIC,POLYESTER
CONTACT:COPPER ALLOY
RETENTION LEG:COPPER ALLOY
2. FINISH(CONTACT AREA):0.38μmMIN GOLD PLATING OVER Ni PLATING
3. FINISH(CONTACT AREA):2.0 μmMIN TIN PLATED OVER NICKEL
~~4. FINISH(RETENTION LEG): TIN LEAD PLATED (CONTACT TAIL) OVER NICKEL~~
5. FINISH(RETENTION LEG): TIN PLATED (CONTACT TAIL) OVER NICKEL

THIS DRAWING IS A CONTROLLED DOCUMENT FOR AMP INCORPORATED IT IS SUBJECT TO CHANGE AND THE CONTROLLING ENGINEERING ORGANIZATION SHOULD BE CONTACTED FOR THE LATEST REVISION.

DIMENSIONS: 基位 其: mm
TOLERANCES UNLESS OTHERWISE SPECIFIED
一般公差 10以 : ±0.3 30以 >10 : ±0.4 100以 >30 : ±0.45 ANGLE : ±3°

MATERIAL 材料 SEE NOTE 注記参照
FINISH 仕上 SEE NOTE 注記参照

DWN 16/MAR/'98 K.IKEDA
CHK 16/MAR/'98 N.MATSUBARA
APVD 16/MAR/'98 I.HASEGAWA
PRODUCT SPEC 製品規格 108-5349
APPLICATION SPEC 取付適用規格 114-5148
WEIGHT 11.8g

WIRE RANGE 適合電線断面積
INSULATION DIA 被覆外径

Tyco Electronics
Tyco Electronics AMP K.K
Kawasaki,Japan

NAME 名称 ダイナミック コネクター D3200T
ヘッダーアセンブリー 9P (水平タイプ)
DYNAMIC CONN. D3200T
HORIZONTAL HDR ASS'Y 9P

SIZE	CAGE CODE	DRAWING NO 番号	RESTRICTED TO
A3	00779	C-1123624	-

CUSTOMER DRAWING SCALE 尺度 2-1 SHEET 1 OF 1 REV C1

AMP1470-19 REV 10/93

(CUSTOMER DRAWING) 顧客用図面